PRODUCED BY AN AUTODESK EDUCATIONAL PRODUCT

To be read in conjunction with component panel drawings 10021.02 series and table of quantities.

DISCLAIMER. FAB-CLADDING LIMITED ACCEPT NO LIABILITY WITH RESPECT TO DRAWING ACCURACY OR QUANTITIES SHOWN. ALL DRAWINGS SHOULD BE APPROVED BY THE PROJECT PROFESSIONALS BEFORE PLACING ANY ORDER.
CONTENTS OF THIS DRAWING REMAINS THE PROPERTY OF FAB-CLADDING LIMITED AND NO REPRODUCTION WITHOUT WRITTEN PERMISSION IS ALLOWED.

NOTES

1. DO NOT SCALE FROM THIS DRAWING

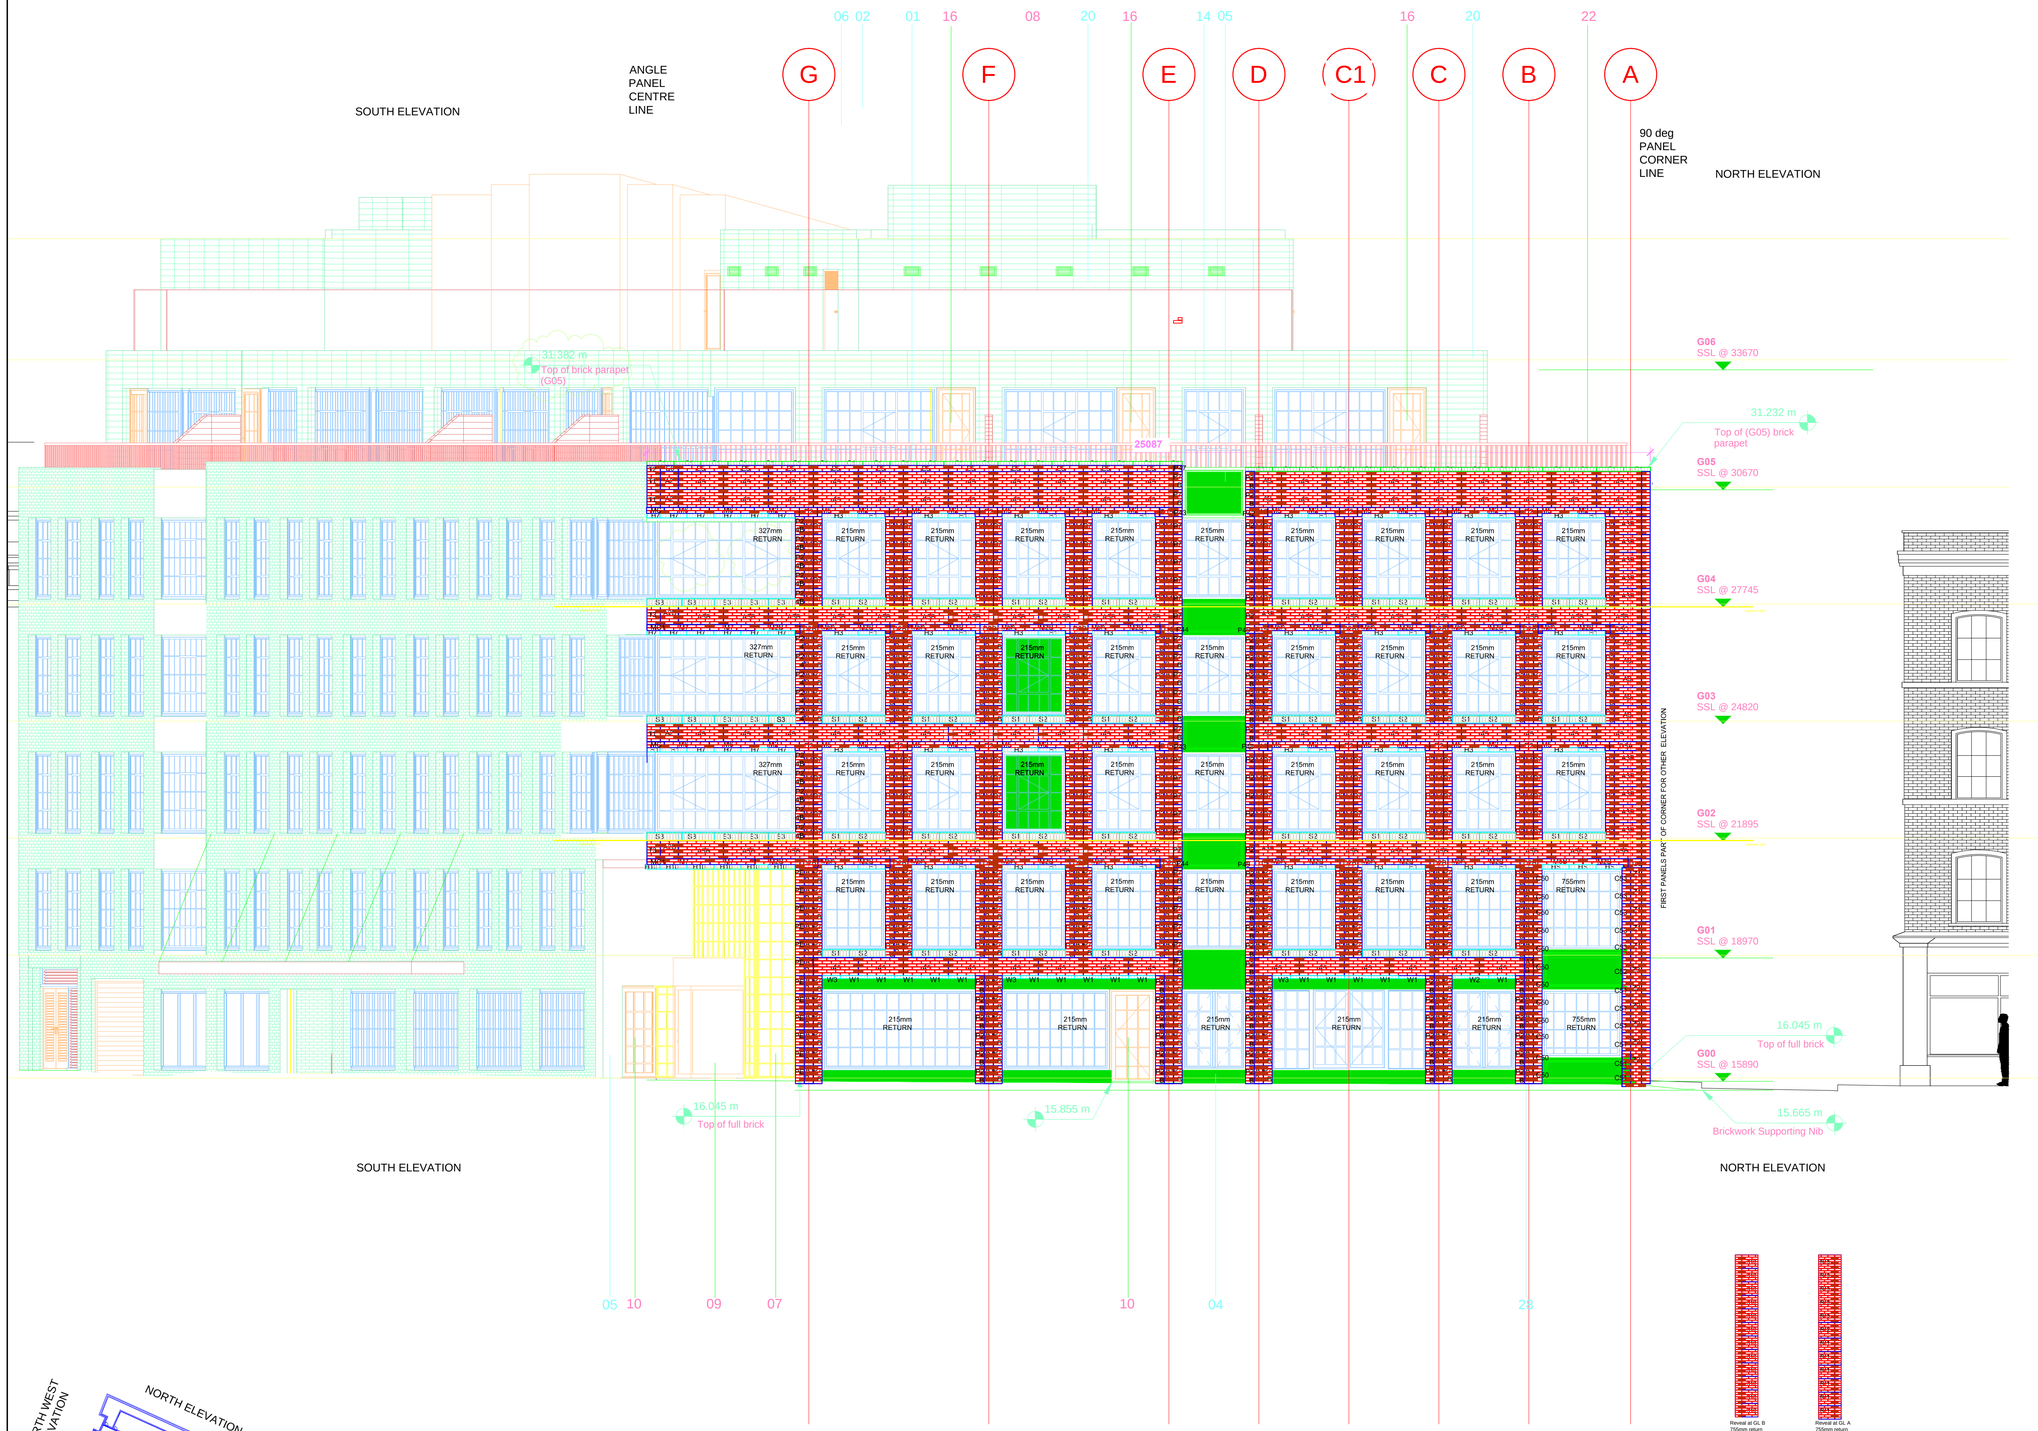

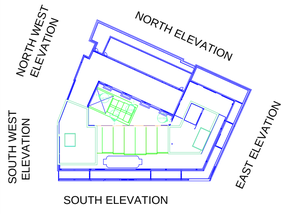

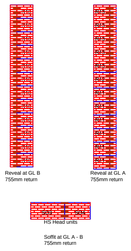

-	-
REV DATE	PURPOSE OF REVISION

fab-Cladding LIMITED

www.fab-cladding.co.uk

Bouygues UK

Gansevoort Hotel

Drawing Title: East elevation Pro-clad

FOR CONSTRUCTION

As Noted at A1	DO NOT SCALE
07.09.15	
Dwg NO 10021.01.002	Rev P6

This drawing is not to be used in whole or part other than for the intended purpose and project as defined on this drawing.

PRODUCED BY AN AUTODESK EDUCATIONAL PRODUCT

PRODUCED BY AN AUTODESK EDUCATIONAL PRODUCT